PROJECT	FILE NO.	DWG. NO.	REV.
22-021	D 11528	X01	1

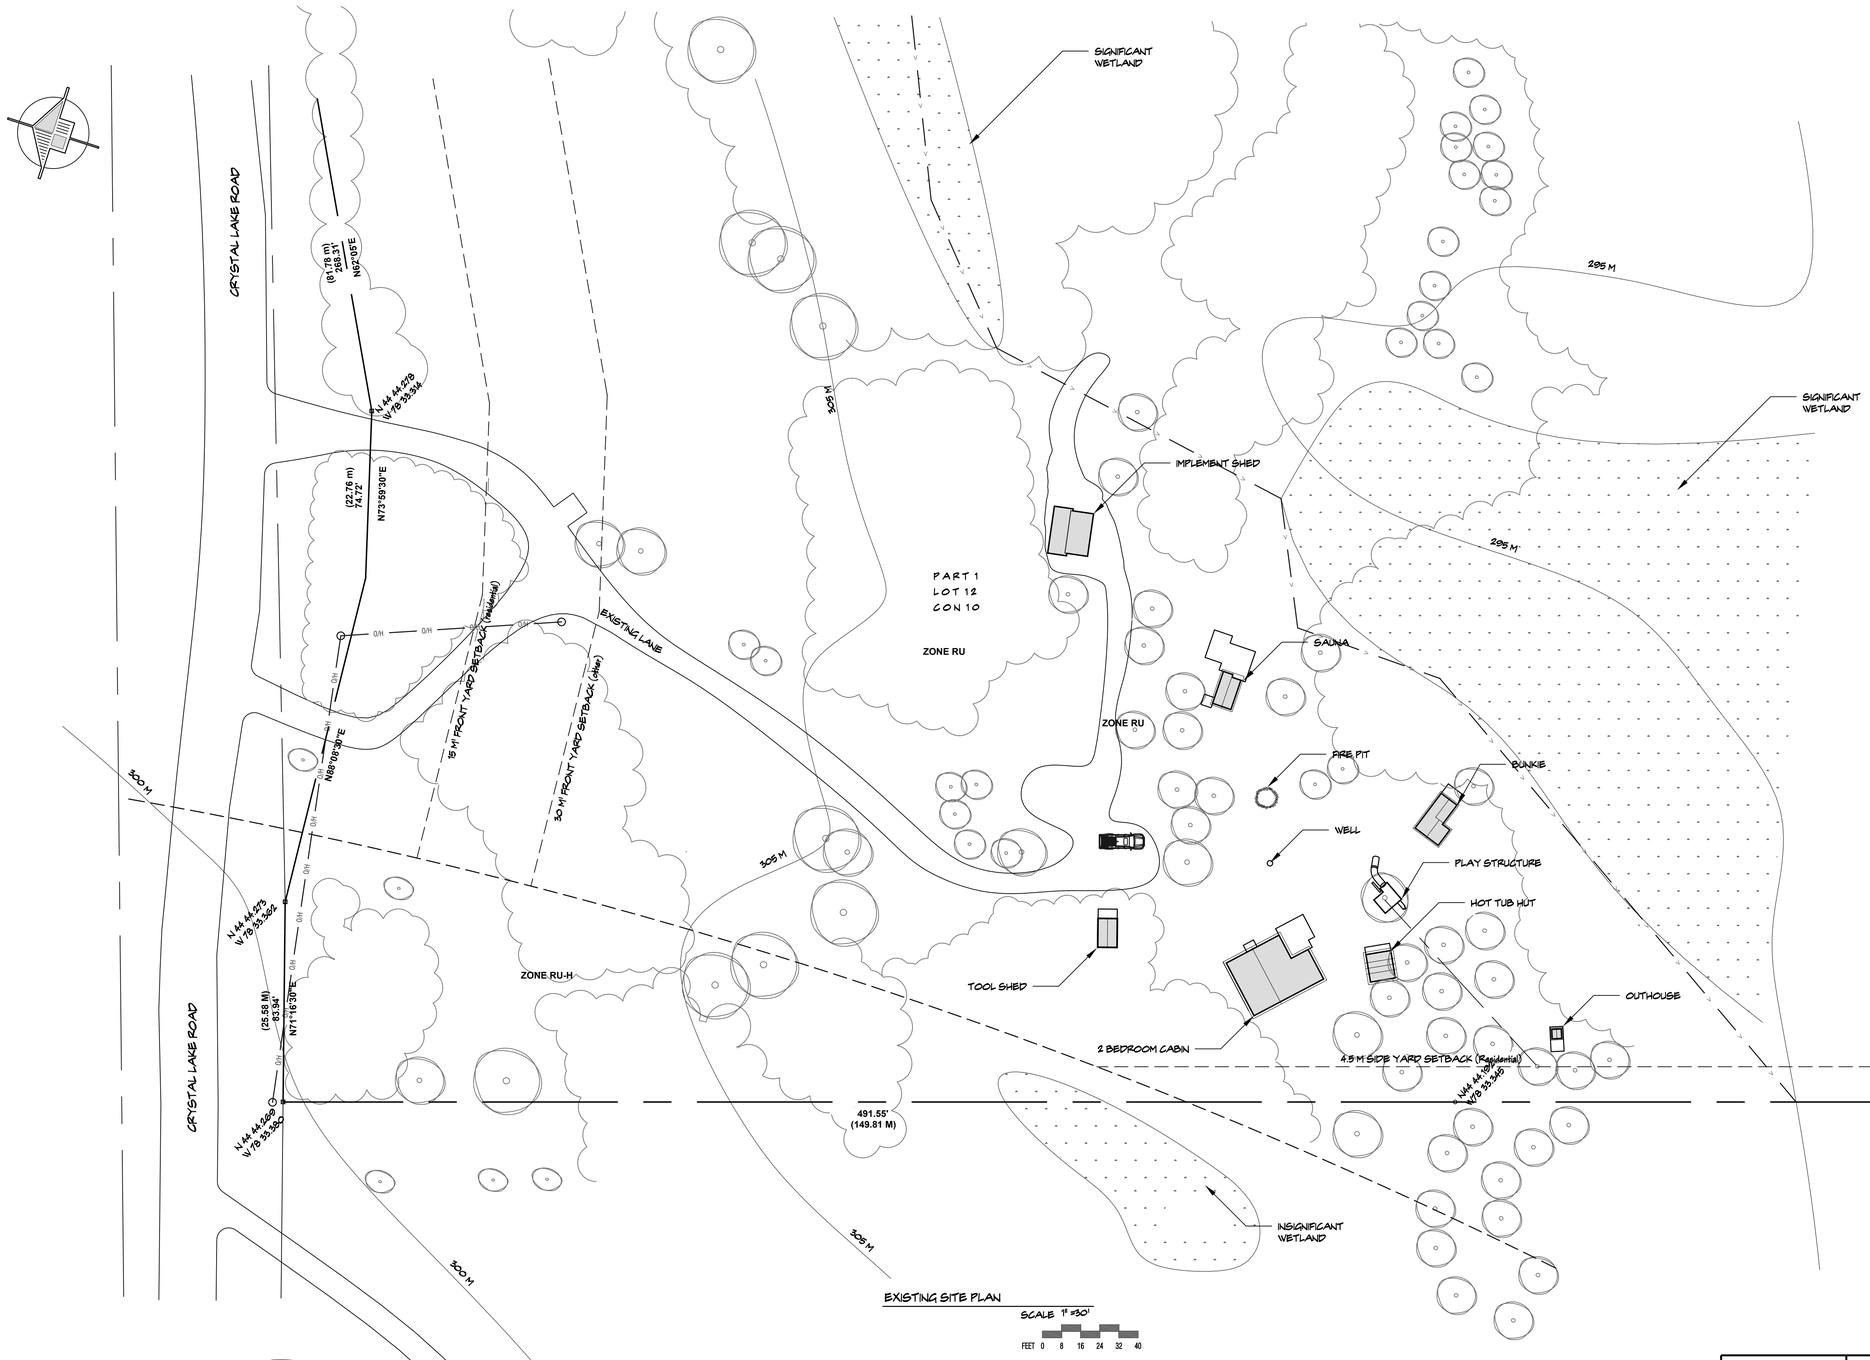

EXISTING SITE PLAN

SCALE 1" =30'

FEET 0 8 16 24 32 40

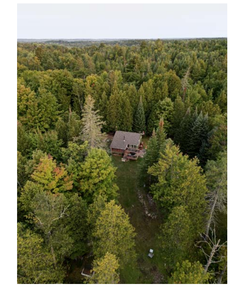

CABIN

CABIN & HOT TUB HUT

PROPOSED SITE OF SHOP & STORAGE

Location Plan

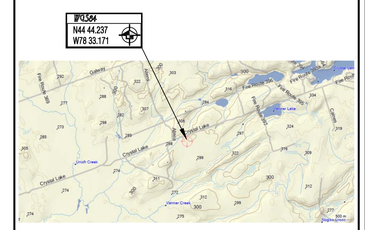

E hurdug#I bgqh|# #Mdqlfhd/ bhuwkrugh
:#K rsnlgvdU rdg
O bgvd|/#R qdwlr
N <Y #BJ <

DWG. NO.	XREF DESCRIPTION	DWG. NO.	REFERENCE	DATE	ISSUED FOR/WITH	BY	NO.	DATE	REVISION	BY

REGISTERED PROFESSIONAL ENGINEER
M. B. FINNEY
PROVINCE OF ONTARIO

M. Bernard Finney

COPYRIGHT 2003
M.B. FINNEY LTD.

M.B. FINNEY LIMITED
ENGINEERS

SUITE 213 KENT PLACE, 189 KENT STREET WEST, LINDSAY, ONTARIO, K9V 5G6

Storage & Shop Building - 734 Crystal Lake Road

Existing Site Plan

SCALE	1"=30'	SF	360	DRN BY	mbf
DATE	JAN 22	DESK		CKD BY	mbf
PROJECT 22-021		FILE NO. D 11528		DWG. NO. X01	REV. 1

C:\Users\Bernard\Documents\My Drawings\2022\22-021\X01.dwg, 2023-12-06 10:44:47 AM, Adobe PDF