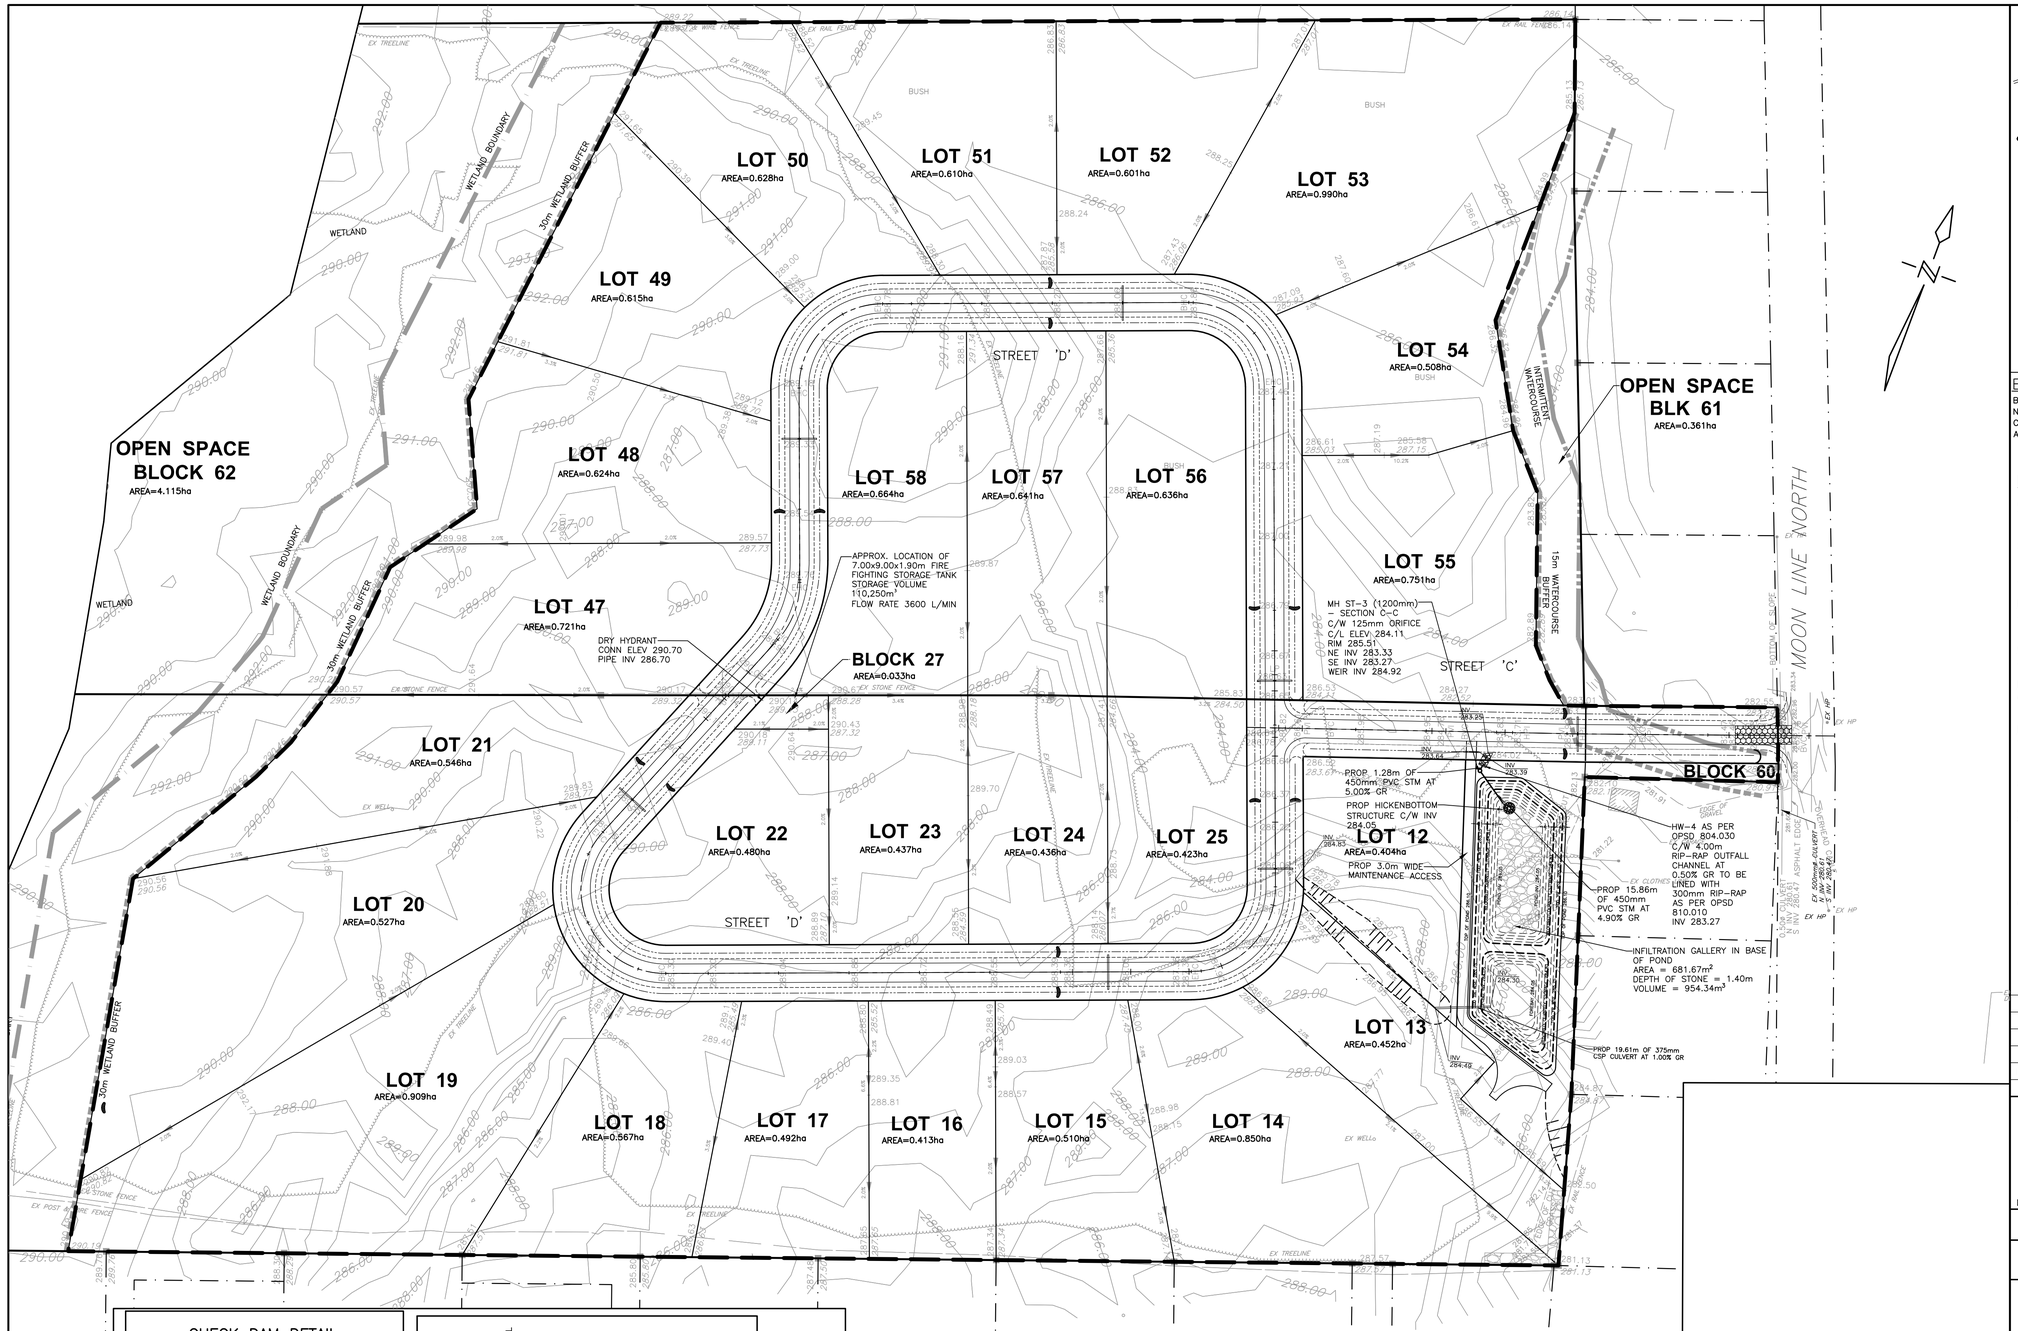

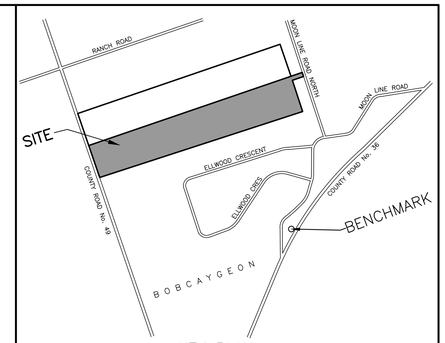

KEY PLAN
NOT TO SCALE

BENCH MARK

BENCHMARKS SHOWN HEREON ARE GEODETIC IN ORIGIN DERIVED FROM CGVD2013 BENCHMARK No. 60U3306, IRON PIPE WITH BRASS CAP ON TOP OF SAND CUT ON COUNTY ROAD 36, 76 CM SOUTHEAST OF WIRE FENCE ALONG NORTHWEST LIMIT OF RIGHT-OF-WAY, AS SHOWN ON A TOPOGRAPHIC SURVEY BY A PRIVATE OLS, DATED 20231217. ELEV = 277.33.

DUST CONTROL MEASURES:

A. PRE-GRADING PLANNING

1. THE SITE SERVICING FOR THE SITE SHALL BE SCHEDULED SUCH THAT THE OVERALL TIME THE AREAS ARE LEFT OPEN TO WIND THAT CREATE BLOWING DUST FROM THE EARTHWORK OPERATIONS IS MINIMIZED.
2. THE TOPSOIL STOCKPILE (IF APPLICABLE) SHALL BE STABILIZED WITHIN 30 DAYS OF STOCKPILING MATERIALS IN ACCORDANCE WITH CITY'S CRITERIA. ALL DISTURBED LANDS OUTSIDE THE PHASE OF WORK SHALL BE STABILIZED/VEGETATED.
3. THE CONTRACTOR SHALL APPLY WATER TO HAUL ROADS AND STOCKPILES (IF APPLICABLE) BY WAY OF WATER TRUCK.

B. WATERING (POST GRADING)

4. WITHIN AREAS WHERE EARTHWORKS AND OR UNDERGROUND MUNICIPAL SERVICING IS ON-GOING, WATER IS TO BE UTILIZED AT SUFFICIENT QUANTITY TO PREVENT VISIBLE EMISSIONS FROM EXTENDING MORE THAN 30m FROM THE POINT OF ORIGIN.

C. REDUCE VEHICLE SPEED

5. THE ON-SITE SPEED LIMIT FOR CONSTRUCTION VEHICLES SHALL BE MINIMIZED AND TO BE USED IN CONJUNCTION WITH WATERING TO PREVENT VISIBLE DUST EMISSIONS.

D. RESTRICT ACTIVITIES DURING HIGH WIND PERIODS

6. THE HIGH VISIBILITY OF CERTAIN WORKS AND THE CLOSE PROXIMITY AND POPULATION IMPACT SHOULD BE TAKEN INTO CONSIDERATION WHEN SCHEDULING DUST-PRODUCING WORK. APPROPRIATE DUST CONTROL MEASURES SHALL BE IN PLACE IN SUCH SITUATIONS.

E. ROAD CLEANING

7. SPILLAGE, EROSION OR MATERIALS "TRACKED OUT" ON A ROAD TO BE CLEANED USING MECHANICAL STREET SWEEPERS OR FLUSHER TRUCK AT LEAST BY THE END OF THE WORK DAY. HOWEVER, IF SPILLAGE EXTENDS MORE THAN 15m ALONG A PAVED PUBLIC ROADWAY, IT MUST BE CLEANED UP IMMEDIATELY.
8. IMPORTING AND EXPORTING OF MATERIALS ON AND OFF-SITE WILL BE SHUT DOWN DURING AND FOLLOWING INCLEMENT WEATHER UNTIL THE ROAD SURFACES HAVE BEEN CLEANED.

SEDIMENT CONTROL CONSTRUCTION SCHEDULE

1. INSTALL PERIMETER ENVIRO FENCE AND CONSTRUCTION VEHICLE ACCESS.
2. EXCAVATE PERIMETER SWALES AND SEDIMENT PONDS AS REQUIRED.
3. STRIP SITE OF TOPSOIL AND REMOVE OFF SITE OR STOCK PILE AND PROVIDE ENVIRO FENCE AROUND BOTTOM OF PILE.
4. INSTALL MINOR STORM SEWER SYSTEM ALONG WITH OTHER SERVICES.
5. INSTALL CATCHBASIN FILTRATION ON ALL CATCHBASINS AND CATCHBASIN.
6. SEDIMENT CONTROL MEASURES ARE TO BE MAINTAINED UNTIL ALL AREAS OF THE SITE HAVE BEEN STABILIZED WITH SOD OR ASPHALT.

PRELIMINARY
NOT FOR CONSTRUCTION

NO.	DATE	REVISION	BY
1	20241216	REVISED AS PER CONSERVATION AUTHORITY COMMENTS	C.J.

REVISIONS

APPROVED	APPROVED
DIRECTOR, ENGINEERING SERVICES MUNICIPALITY OF	DIRECTOR, ENGINEERING SERVICES REGION OF .....
DATE	DATE

TRENT LAKES
ENGINEERING SERVICES DEPARTMENT

JEFFERY SUBDIVISION
BOBCAYGEON

EROSION AND SEDIMENT CONTROL PLAN

D.G. BIDDLE & ASSOCIATES
CONSULTING ENGINEERS & PLANNERS
96 King Street East
Oshawa, Ontario, L1H 1B6
Phone: 905-576-8500
info@dgbiddle.com
dgbiddle.com

LICENSED PROFESSIONAL ENGINEER
D. D. J. MCNAULL
100174891
DEC 20, '24
PROVINCE OF ONTARIO

SCALE:	1:1000	PROJECT NO.	122169
DRAWN BY:	M.J.H.	DRAWING NO.	ES-2
DESIGN BY:	M.J.H		
CHECKED BY:	D.D.M		
DATE:	JAN 2024		

X:\STATI\JOB FILES\122000\122169 JEFFERY - BOBCAYGEON\122169 DRAWINGS CIVIL\122169 CONCEPTUAL DEVELOPMENT AND PRELIMINARY ENGINEERING\122169-30-SITE-PLAN.DWG
December 20, 2024

CHECK DAM DETAIL

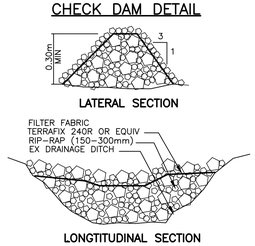

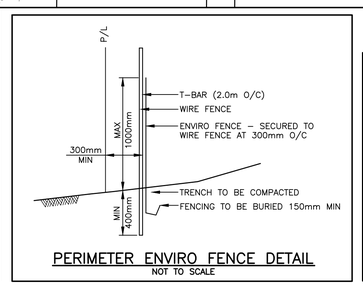

PERIMETER ENVIRO FENCE DETAIL
NOT TO SCALE

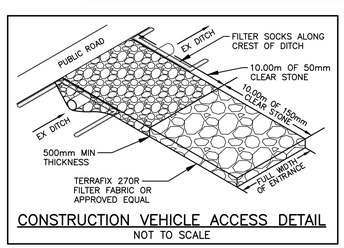

CONSTRUCTION VEHICLE ACCESS DETAIL
NOT TO SCALE

SEDIMENT CONTROL NOTES:

1. THE EROSION AND SEDIMENT CONTROL STRATEGIES ON THE PLANS ARE NOT STATIC AND MAY NEED TO BE UPGRADED/AMENDED AS SITE CONDITIONS CHANGE TO PREVENT SEDIMENT RELEASES.
2. DISTURBED AREAS LEFT FOR 30 DAYS OR LONGER MUST BE STABILIZED WITH SEED APPLICATION AS DIRECTED BY THE ENGINEER.
3. INSPECTION OF THE PROPOSED EROSION AND SEDIMENT CONTROL MEASURES WILL OCCUR ON A WEEKLY BASIS AND AFTER MAJOR RAINFALL OR SNOW MELT EVENTS, AS FOLLOWS:
   - SILT FENCES MUST BE INSPECTED FOR RIPS OR TEARS, BROKEN STAKES, BLOW OUTS AND ACCUMULATIONS OF SEDIMENT. ACCUMULATED SEDIMENT MUST BE REMOVED FROM THE FENCE AT A DEPTH OF 300mm.
   - ROCK CHECK DAMS ARE TO BE CLEANED OF ALL ACCUMULATED SEDIMENT AS SOON AS SEDIMENT HAS A DEPTH OF 50% OF THE HEIGHT OF THE CHECK DAM.
   - ALL DAMAGED EROSION AND SEDIMENT CONTROL MEASURES SHALL BE REPAIRED AND/OR REPLACED WITHIN 24 HOURS OF INSPECTION IF RECEPTORS ARE AT IMMINENT RISK OF ADVERSE IMPACT.

LEGEND

PERIMETER ENVIRO FENCE
DIRECTION OF OVERLAND FLOW
RIP RAP CHECKDAM
CONSTRUCTION VEHICLE ACCESS